LENGTH = 670'-0" AT CENTERLINE

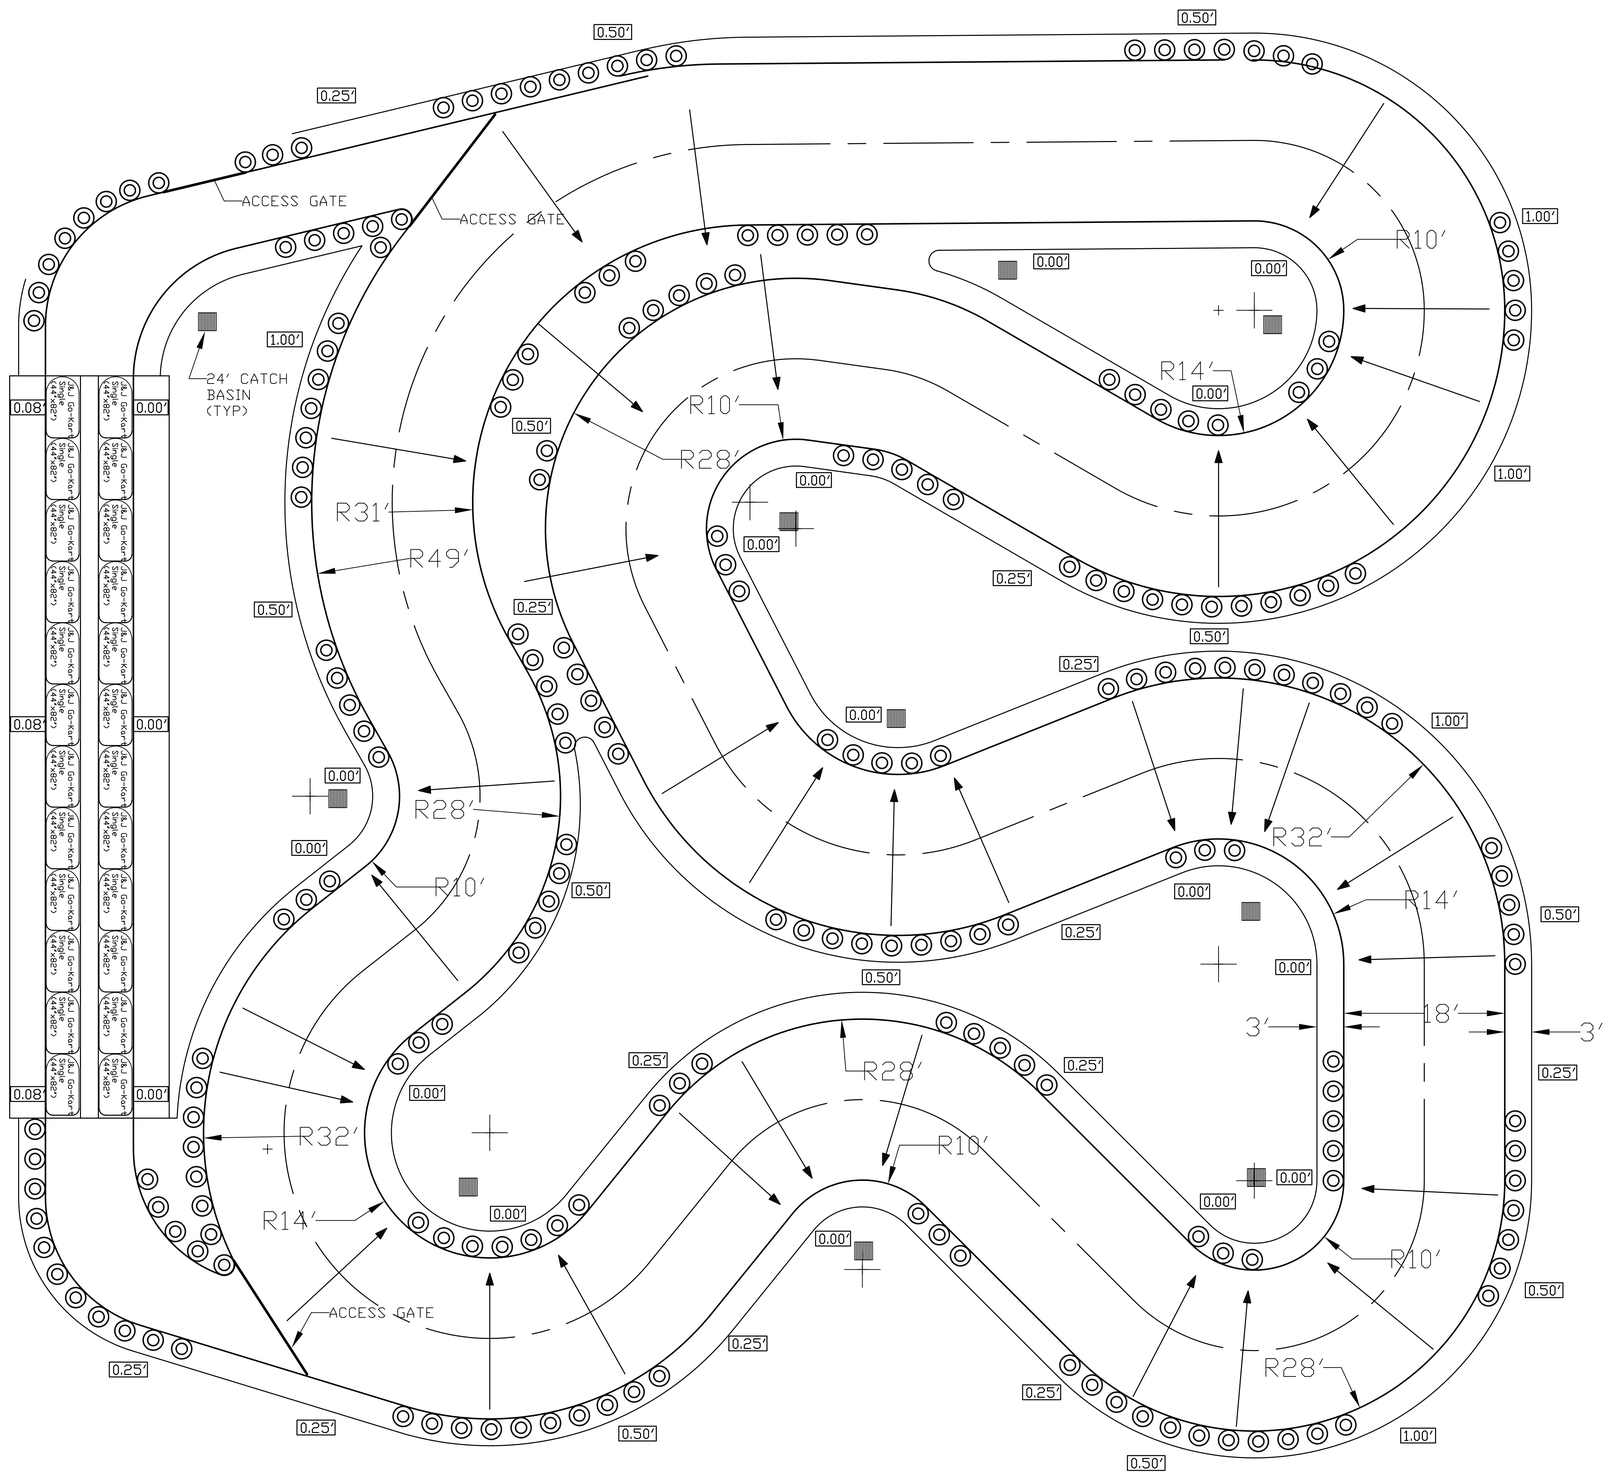

PREMIER AMUSEMENT DEVELOPERS
P.O. Box 659 Rock Spring, GA 30739
Phone: (423) 598-9994
www.premieramusementdevelopers.com

SCALE: NTS
DATE: 01/01/10
REVISIONS

CONCEPT TRACK 5

670' LENGTH OUTDOOR TRACK

Sheet: 1 of 1